07/24/2024

GENERAL NOTES

1. PROVIDE P.T. BLOCKING FOR GRAB BARS AND TOILET ACCESSORIES IN BATHROOMS.
2. FOR UNIT PLANS, SEE SHEET A1.11 ENLARGED UNIT PLANS
3. ALL INTERIOR WALL TO BE 3-1/2" WOOD FRAMING, U.O.N.
4. ALL EXTERIOR WALLS TO BE DIMENSIONED TO THE EXTERIOR FACE OF CONCRETE BLOCK OR EXTERIOR FACE OF STUD.
5. PROVIDE 5/8" WATER-RESISTANCE GWB IN LIEU OF TYPICAL GWB AT ALL WET AREAS INCLUDING, BUT NOT LIMITED, BATHROOMS OR SHOWER AREAS
6. ALL SHELVING CONFIGURATION TO BE VYNIL COATED WIRE.
7. AT INTERIOR WALLS, PROVIDE BATT INSULATION IN BATHROOM AREAS, REFER TO ENLARGED UNIT PLAN FOR LOCATION
8. PROVIDE 5LB MULTI- FIRE EXTINGUISHER IN KITCHEN SINK CABINET

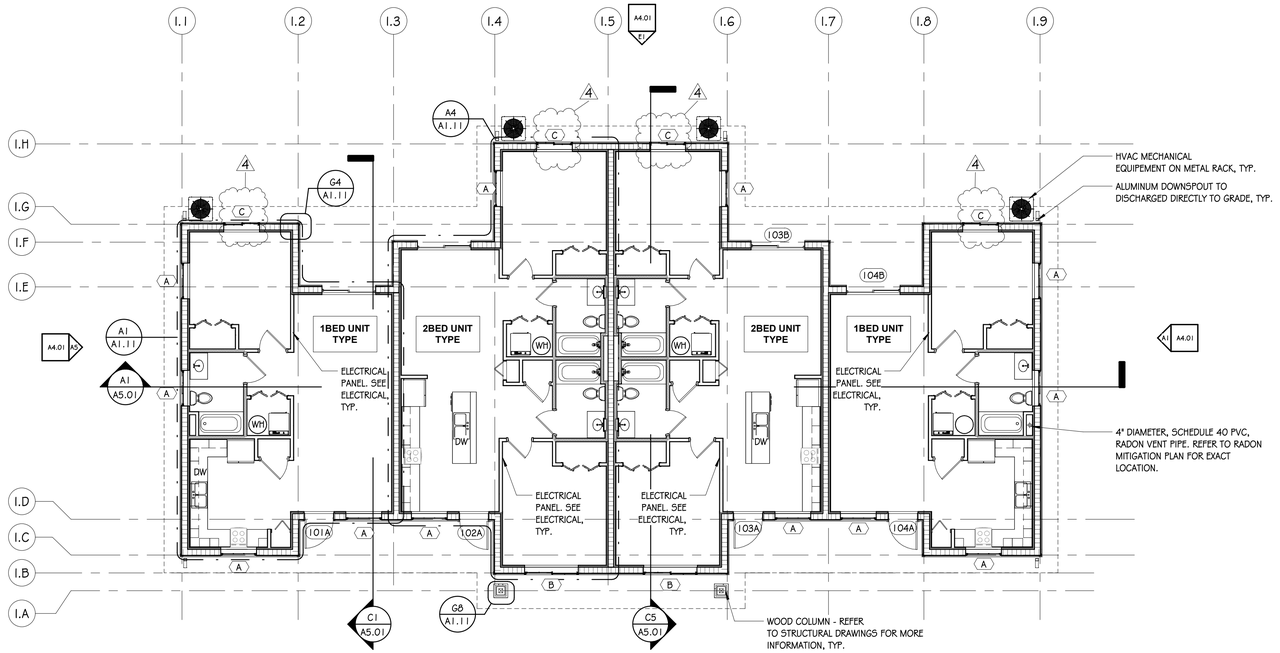

A1 FLOOR PLAN - BUILDING TYPE "I"
SCALE: 1/8" = 1'-0"

GMC
201 North Franklin Street, Suite 250
Tampa, FL 33602
T 813.678.2420
GMCNETWORK.COM

ISSUE	DATE
100% CONST DOCS	06/28/2022
PERMIT SET	04/19/2024
Addendum #4	7/16/2024
DRAWN BY:	GMC
CHECKED BY:	GMC

MAGNOLIA OAKS
PHASE 1 - WEST PARCEL
7240 MASSACHUSETTS AVE
NEW PORT RICHEY, FLORIDA

STATE OF FLORIDA
KENNETH H. MAYETTE
AR 102243
REGISTERED ARCHITECT

FLOOR PLAN - BLDG. 1

A1.01

7/24/2024 2:27:58 PM TEMPLATE VERSION: 3.4